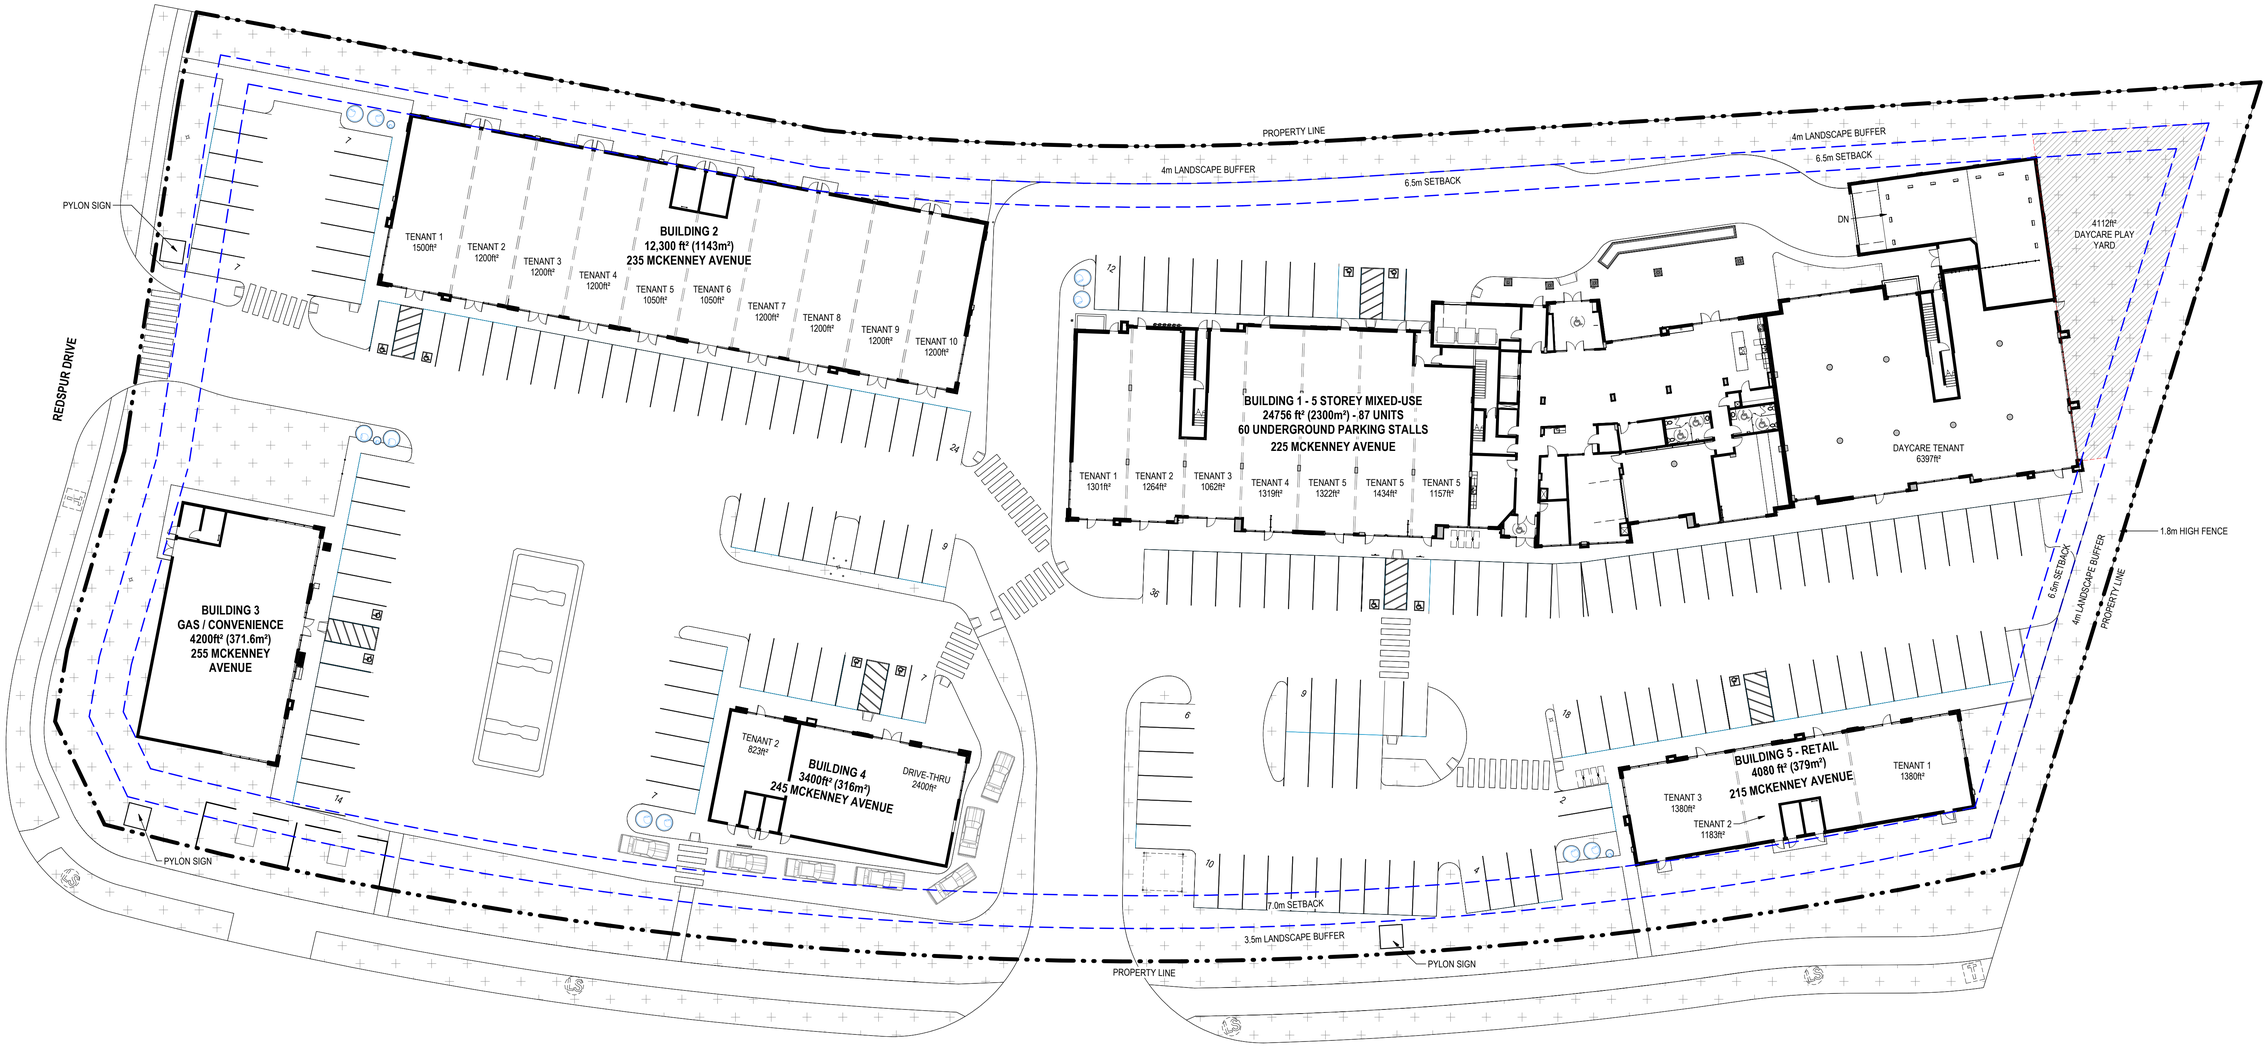


ALLIANCE MJ DEVELOPMENTS

REID ARCHITECTURE LTD.

# SITE PLAN

RIVERSIDE COMMERCIAL DEVELOPMENT

2024.02.14

20-08032

The Contractor shall verify and be responsible for all dimensions. DO NOT scale the drawings. Advise the Architect in writing of any discrepancies. Failure to do so shall not be grounds for extra costs. This drawing is not to be used for construction until either sealed or advised in writing by the Architect. These drawings are instruments of the Architects' services to the client. Design and drawings at all times remains the exclusive property of Reid Architecture Ltd. and shall not be used without written consent.

M0